Permit #S00081552-B

FilmL.A., Inc.
6255 W Sunset Blvd, 12th Floor
Hollywood, CA 90028
t: (213)977-8600 - f: (213)977-8601
www.filmla.com

Summary Information

Permit No: S00081552-B **Type of Permit:** STILL **Release Date:** 07/23/2014

Production Company JAY P MORGAN PHOTOGRAPHY

Insured Company Name JAY P MORGAN PHOTOGRAPHY
Contact Phone No. 1 818-951-9002
Contact Phone No. 2
Fax 818-248-2375
Address 2629 FOOTHILL BLVD, #366
LA CRESCENTA, California 91214

Production Title PILOT FREIGHT

Type of Production Still Photo

Producer Julene Morgan

Director Jay P Morgan

1st AD Andy Cao

Production Manager Julene Morgan

FilmL.A. Coordinator Hans Groszkruger

Location Manager Julene Morgan
Primary Phone Mobile - 818-248-1776
Secondary Phone Office - 818-957-9002

Location Assistant Aaron White
Primary Phone Mobile - 909-213-9622
Secondary Phone

Fees

Total Permit Fee $0.00

Number of Locations 1

NOT A PERMIT

FilmL.A., Inc.
6255 W Sunset Blvd, 12th Floor
Hollywood, CA 90028
t: (213)977-8600 - f: (213)977-8601
www.filmla.com

Summary Information — Location

Location 1 of 1

Permit Number	S00081552-B	**Location Manager**	Julene Morgan
Production Company	JAY P MORGAN PHOTOGRAPHY	Primary Phone	Mobile - 818-248-1776
Insured Company	JAY P MORGAN PHOTOGRAPHY	Secondary Phone	Office - 818-957-9002
Production Title	PILOT FREIGHT		

Location Address 6081 Center Dr, Los Angeles, CA, 90045

Location Type Mall

Film Dates 7/24/2014 - 7/24/2014 06:30 - 12:00 1 day

Open or Closed to the Public Open

Generic Conditions All Vehicles must be parked legally.
Must Maintain 5' Clearance on Sidewalks/Walkways
No cast or crew parking on area streets
No interference with vehicular or pedestrian traffic

Please see attached document Center Dr btw Park Ter to east 300' NS JAY P MORGAN Model (1).pdf

Equipment on Location

Type	Quantity
10 Ton Truck	1
Cast/Crew vehicles	8
Cube Trucks	1
Generator	2
Motor Homes	1
Picture vehicles	1
Vans	1

Personnel on Location

Type	Quantity
Cast	1
Crew	13
Off-Duty/Retired LAPD Officer(s)	1
Spot Check	1

Filming Activities Camera on sticks; Equipment on property; Equipment on sidewalk & street; Handheld equipment;

Jurisdiction **Political:** Los Angeles City - Council District 11 **Police:** Los Angeles Police Department **Fire:** Los Angeles City

Thomas Guide **Page:** 672 **Grid:** H7

Coordinator Note EXTERIOR ACTIVITY ONLY

Coordinator Note RIDER "B" CORRECTS DATE. NO RIDER FEE

Parking

Base Camp
Location Type : Filming Location
Parking Notes
Promenade Mall parking

Crew Parking
Location Type : Filming Location

Lane / Full Closure RIGHT HAND LANE ON NORTH EAST SIDE OF THE STREET AT 6102 CENTER DR. IN FRONT OF PROMENADE CENTER COURTYARD ENTRANCE

Approximate Footage 0 - 300

Date(s) 7/24/2014 to 7/24/2014 **Time(s)** 06:00 to 13:00

NOT A PERMIT

Permit #S0008155-B

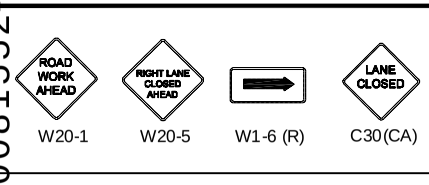

Ⓢ TRAFFIC SIGNAL
● 28" TRAFFIC CONE
TYPE I W/ SIGN
FLASHING ARROW SIGN

N

FILM LA:
HANS GROSZKRUGER

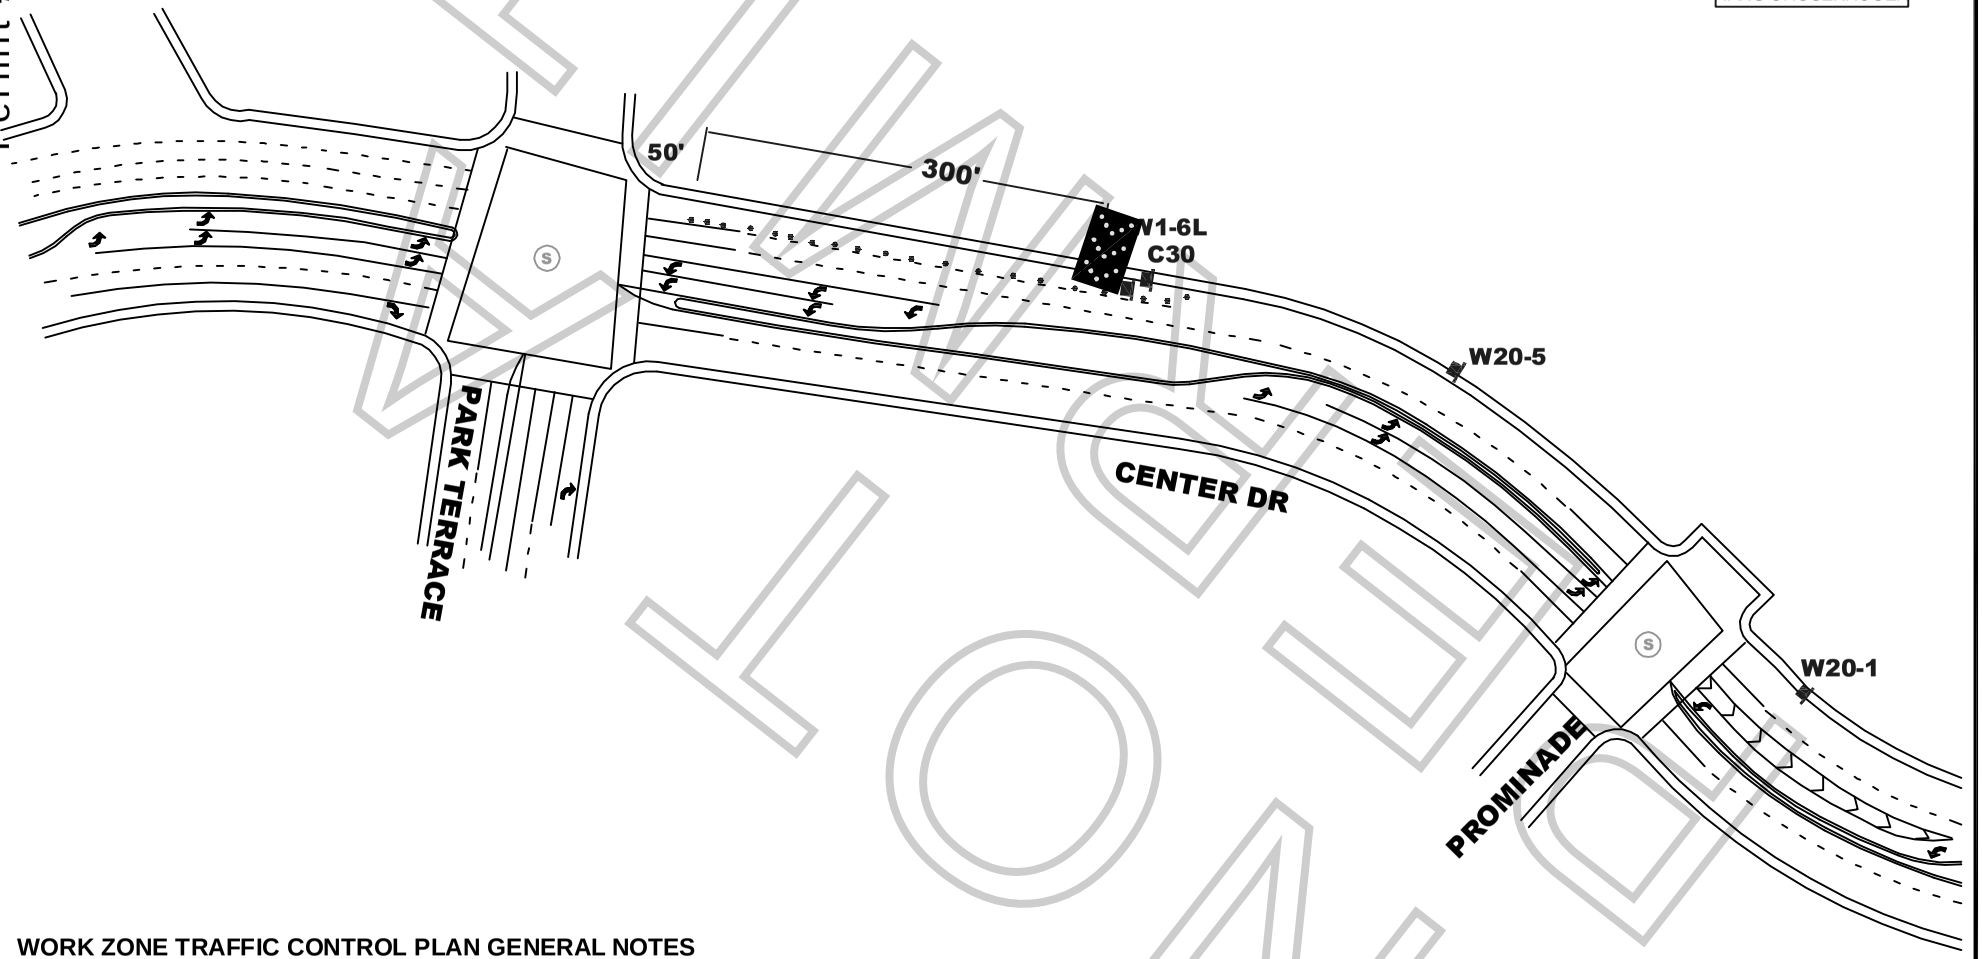

FILMING ZONE

WORK ZONE TRAFFIC CONTROL PLAN GENERAL NOTES

1. DATE/TIME: 07-24-14 FROM 06:00 HOURS TO 13:00 HOURS.

2. ALL SIGNING, STRIPING, AND TRAFFIC CONTROL DEVICES SHALL CONFORM TO THE (CURRENT) STATE OF CALIFORNIA DEPARTMENT OF TRANSPORTATION (CALTRANS) STANDARD PLANS AND STANDARD SPECIFICATIONS, CALIFORNIA MUTCD, AND ANY ADDENDUMS THERETO, AND AS SHOWN ON THESE PLANS, SYMBOLS AND ABBREVIATIONS USED ARE SHOWN ON CALTRANS STANDARD PLANS.
3. THERE WILL BE NO INTERFERENCE WITH TRAFFIC SIGNALS OR CROSSWALKS.
4. CONES WILL BE 28" MINIMUM HEIGHT AND HAVE REFLECTORIZED SLEEVES FOR NIGHT WORK.
5. POLICE WILL DIRECT TRAFFIC IF NECESSARY.

ALL TRAFFIC CONTROL WILL BE INSTALLED AND CONFORM TO THE MUTCD AND WATCH MINIMUM REQUIREMENTS

JCL TRAFFIC SERVICES.
2334 E. EIGHTH ST., CA 90021
Ph: (213) 622-9775
Fax: (213)622-9790
CA Lic # 805357
TRAFFIC PLAN BY:
JIM MORRIS
Traffic control plan is drawn per MUTCD & 2012 Work Area Traffic Control Handbook

TRAFFIC CONTROL FOR:
JAY P. MORGAN PHOTOGRAPHY

PROJECT LOCATION:
CLOSE NORTH SIDE CURB LANE OF CENTER DR FROM PARK TERRACE TO EAST 300'
LOS ANGELES, CA

LOCATION CONTACT:
JULENE MORGAN
818.248.1776
JULENEM@ME.COM

REV#	DATE	REVISION DESCRIPTION

SCALE: N.T.S.
SHEET: 1 OF 1